
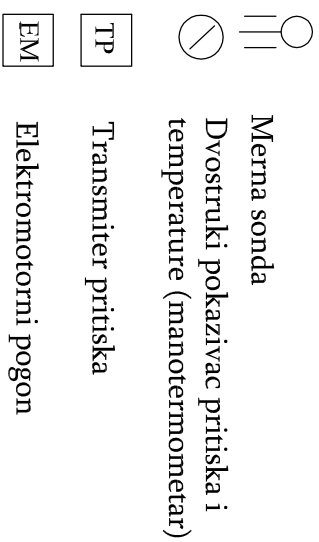
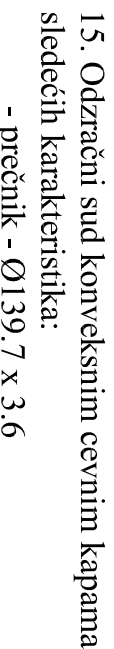
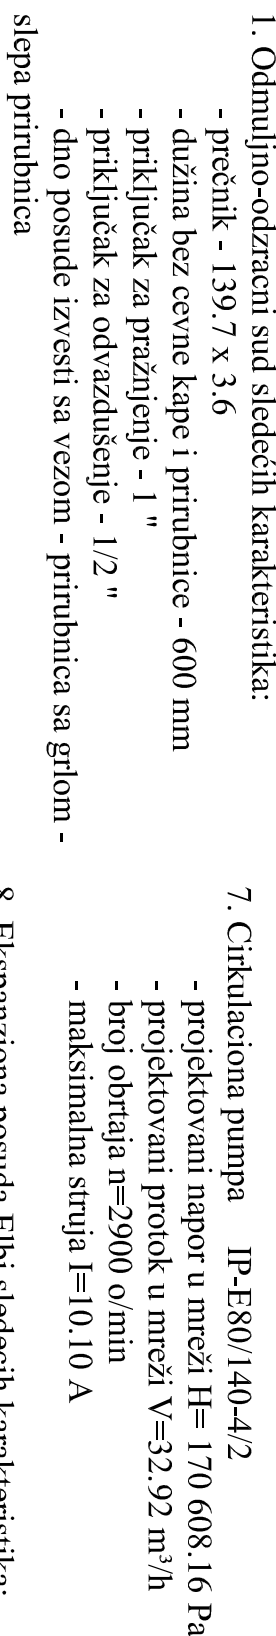


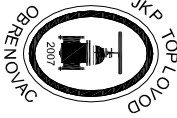

6	TD	Nosioc izrade tehničke dokumentacije  JKP "Toplovod" Obrenovac, Cara Lazara 3/1, Obrenovac		Elektronski sertifikovani potpis
Mašinske instalacije Tenderska dokumentacija		Projekat izgradnje TP Z24		
Deo projekta Vrsta dokumentacije		Objeekat Toplotna podstanica TP Z24 Javno komunalno preduzeće "Toplovod" Obrenovac		
Br.javne nabavke Datum jul 2017		Investitor Naziv creča Odg.projekt. Broj licence Br.creča Razmera 1 : 25		
Pečat i potpis		Tehnološka šema toplotne podstanice Dušan Tomić, dipl.ing.maš.		